DO NOT SCALE, IF IN DOUBT PLEASE ASK.

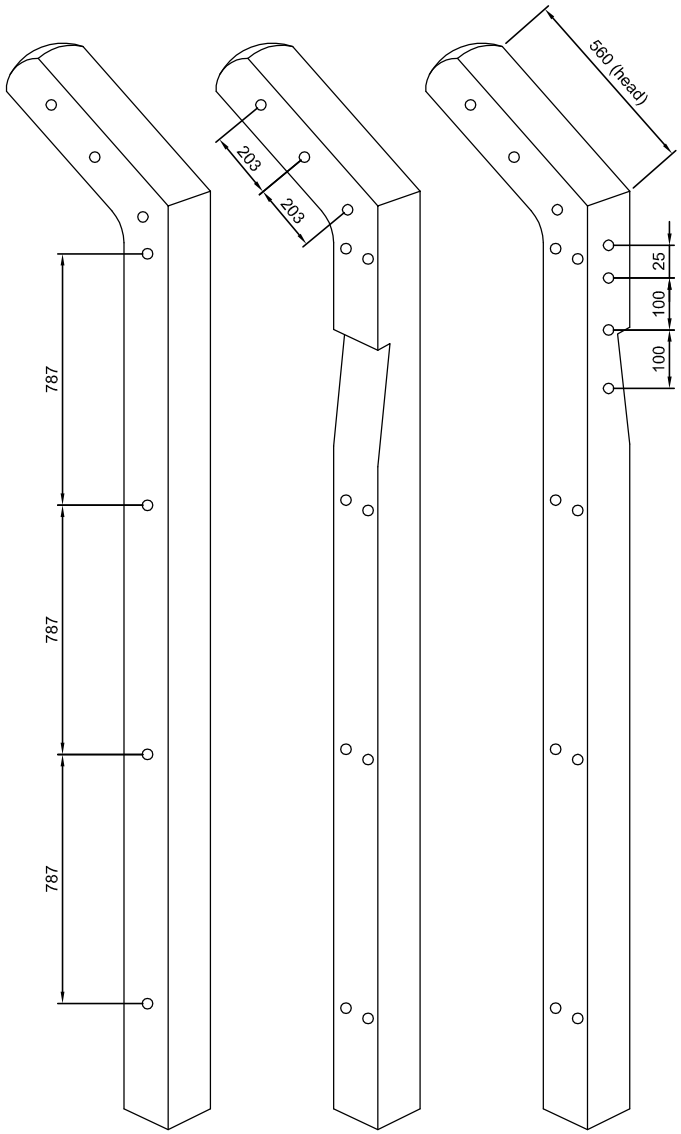

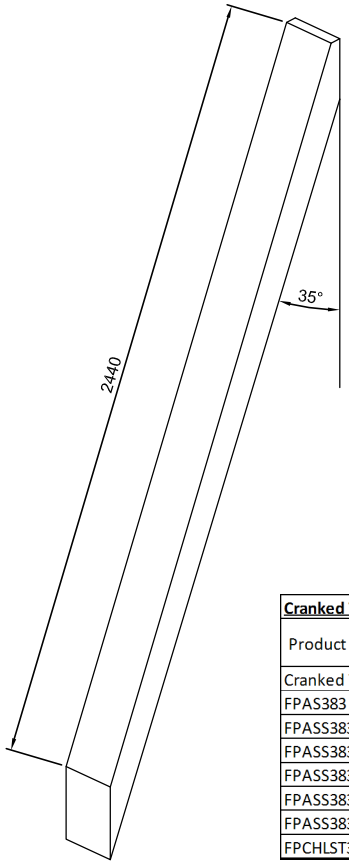

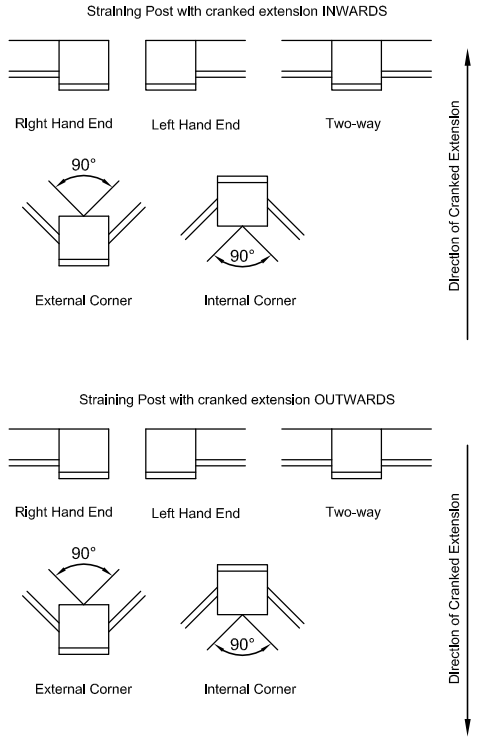

Cranked Top Security Post

Product Code	Dimensions Metric	Dimensions Imperial	Number per Tonne	Number per pack	Individual Weight in Kg	Pack Weight inc. Packaging
Cranked Top Security Post						
FPAS383	Intermediate	12' 3"	8.75	10	114.3	1155
FPASS3832W	2 Way	12' 3"	5.17	5	193.6	980
FPASS383EC	Ext. Corner	12' 3"	5.17	5	193.6	980
FPASS383IC	Int. Corner	12' 3"	5.17	5	193.6	980
FPASS383LHE	L/H End	12' 3"	5.17	5	193.6	980
FPASS383RHE	R/H End	12' 3"	5.17	5	193.6	980
FPCHLST352	10' Strut	10'	13.27	12	75.3	916

Rev	Date	Revision detail	By	Chk'd
O	28/10/10	Original issue	OOK	-

Specification

Concrete: C50
Colour: Grey
Finish: Low Moisture
Rebar: 4 x 8

FP McCann

Contract / Title:

FP McCann Standard Fencing Products Cranked Top Security Post 3730mm (12'3") High

Drawn: OOK | Scale: nts | Status:
Date: 28.10.10 | Chk'd:
Drawing no: CA-F-CTSP-3730 | Rev: O

This document shall not be reproduced in whole or in part or relied upon by third parties for any use whatsoever without the written authority of F. P. McCann Ltd.