This document shall not be reproduced in whole or in part or relied upon by third parties for any use whatsoever without the written authority of F. P. McCann Ltd.

DO NOT SCALE, IF IN DOUBT PLEASE ASK.

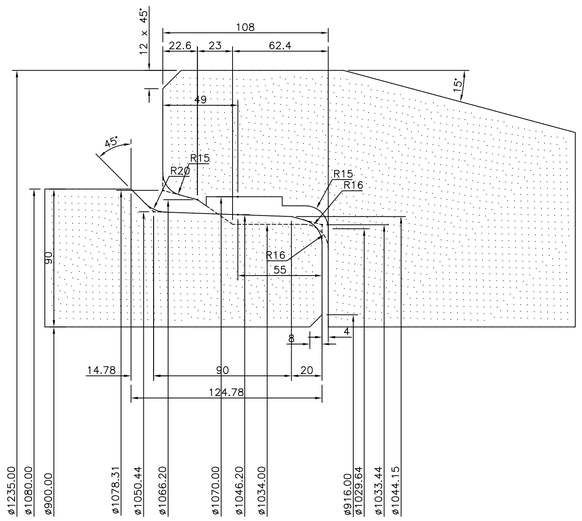

DETAIL SCALE 1:2

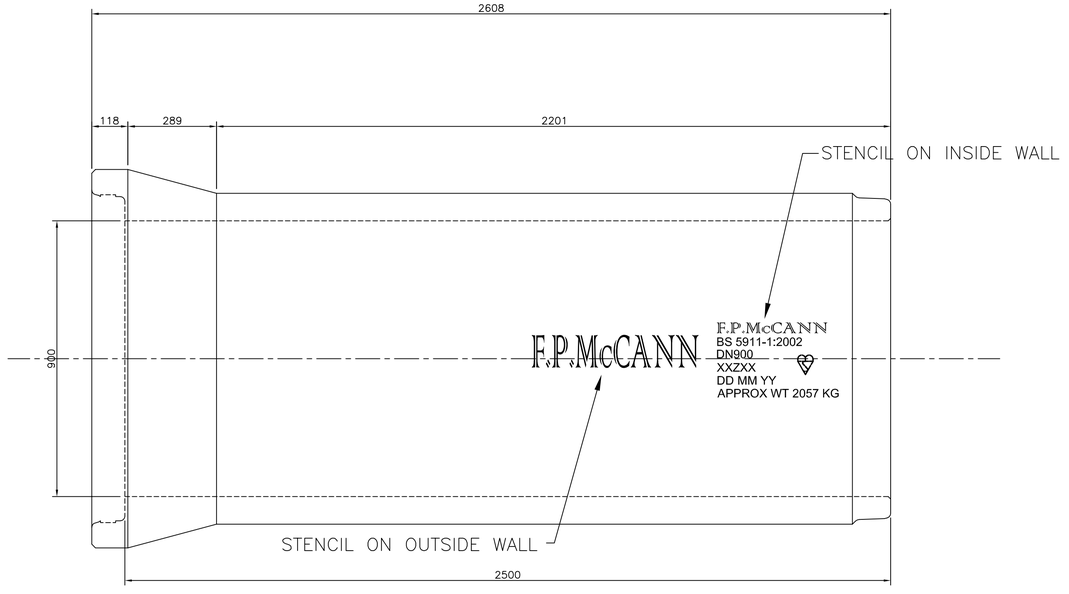

Notes:

NOTES

1. ALL DIMS ARE QUALITY CONTROL MEASUREMENTS
2. ALL DIMS IN ARE FOR REF. ONLY
3. PRECAST CONCRETE PIPE TO COMPLY WITH BS5911–1:2002.
4. CRACKS/ VOIDS/ STRAIGHTNESS/ SQUARE OF ENDS/ SURFACE FINISH AS PER BS 5911–1:2002.
5. APPROX. WEIGHT 2057Kg

STENCIL NOTE

a) "Z" REPRESENTS THE CLASS OF PIPE AS PER BS5911–1:2002.
b) "XXXX" REPRESENTS THE CHARACTERISTICS OF THE CONCRETE AS PER BS5911–1:2002.
c) "YY YY YY" REPRESENTS THE DATE OF MANUFACTURE AS PER BS5911–1:2002.
d) LETTERING NOT TO SCALE

Rev	Date	Revision detail	By	Chk'd

FP McCann
Knockloughrim Quarry, 3 Drumard Road, Magherafelt, BT45 8QA

Tel: +44 (0)28 7964 2558
Fax: +44 (0)28 7964 4224
www.fpmccann.co.uk

Contract:
FP McCann Standard Pipe

Title:
DN900
Easi-Flex Standard Pipe

Scale: 1:10 @ A1	Status: For Manufacture
Date: May 2010	
Drawn: OOK	
Checked:	

Drawing no: KN-OC-0900-PIPE

Rev:

A1 1cm